THIS DRAWING IS THE PROPERTY OF CORONAL ENERGY. THE INFORMATION CONTAINED HEREIN IS CONFIDENTIAL AND IS ONLY TO BE USED IN CONNECTION WITH WORK DESCRIBED BY CORONAL ENERGY, NO PART IS TO BE DISCLOSED TO OTHERS WITHOUT WRITTEN PERMISSION FROM CORONAL ENERGY.

DRAWING NO. CON-1

PROJECT:
BIGGS FORD SOLAR CENTER
BIGGS FORD RD.
WALKERSVILLE, MD 21793

DRAWING TITLE:
CONCEPT PLAN

NO.	DESCRIPTION	DATE	BY

- INTERNAL USE ONLY -
DRAWN: BOB
CHKD: MDF
P.M.: -
PROJECT #: 03150666-C
FILE NAME: noapt.dwg
PRINTED: 10/18/2018

PRELIMINARY
NOT FOR CONSTRUCTION

TRIAD ENGINEERING, INC.

CORONAL ENERGY

BOE - ARCH D SIZE - 24"x36" © CORONAL ENERGY

GRAPHIC SCALE
(IN FEET)
1 inch = 200 ft.

TOTAL AREA OF SOLAR ARRAY
4,210,783 SQ. FT. = 96.67 AC.

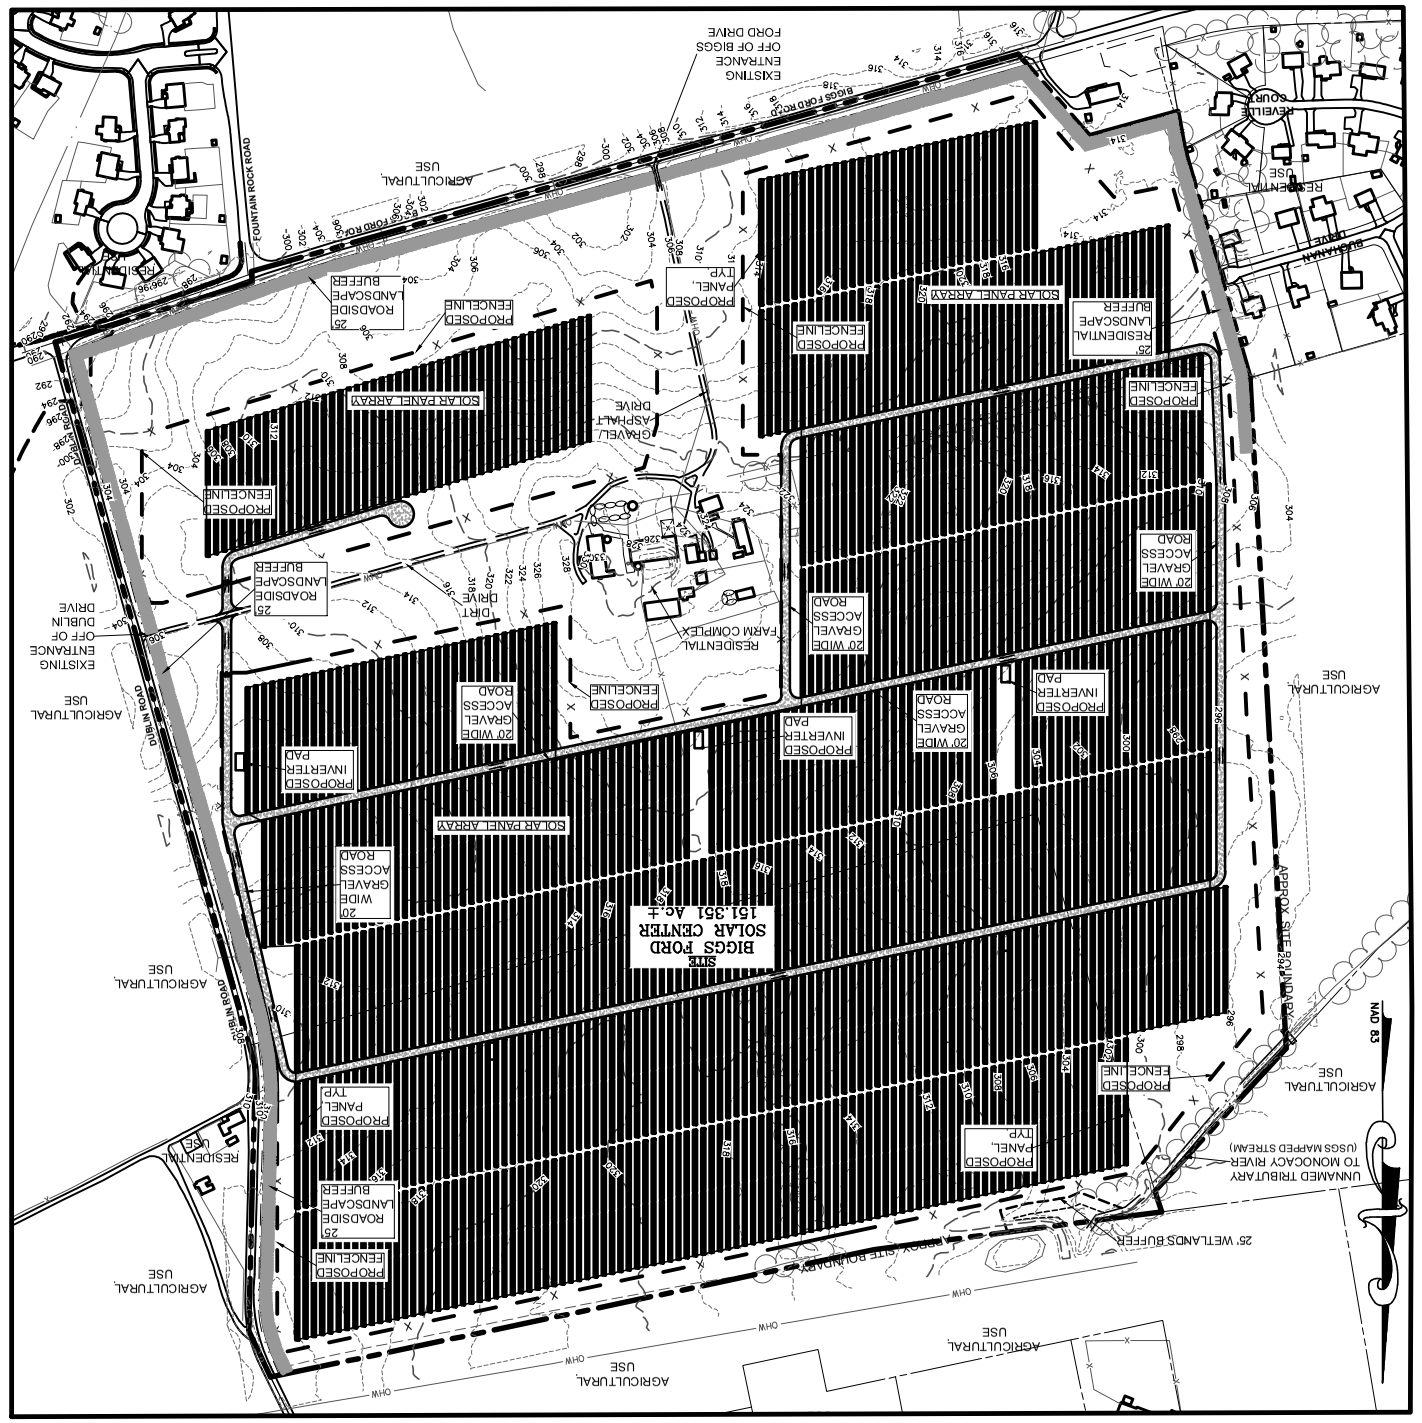

GRAPHIC SCALE
(IN FEET)
1 inch = 40 ft.

LEGEND
T.S. TOP OF STRUCTURE

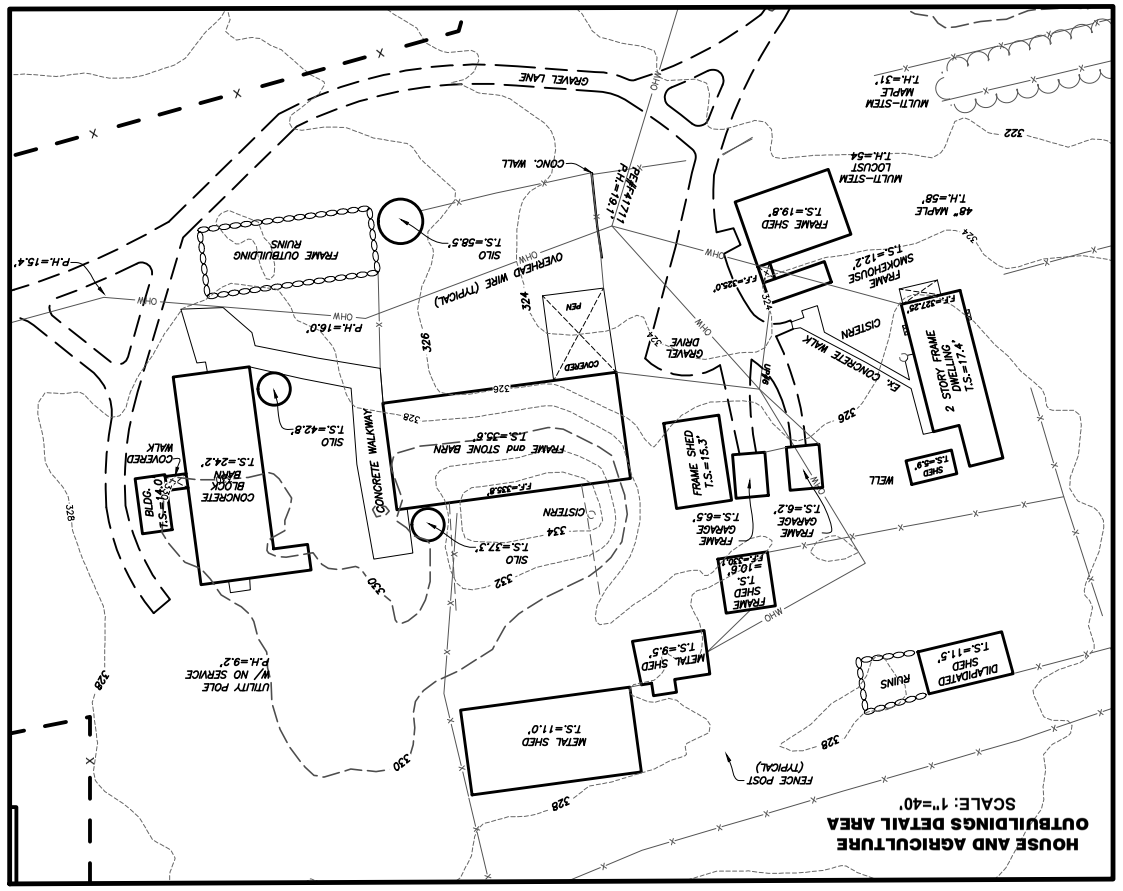

GRAPHIC SCALE
(IN FEET)
1 inch = 20 ft.
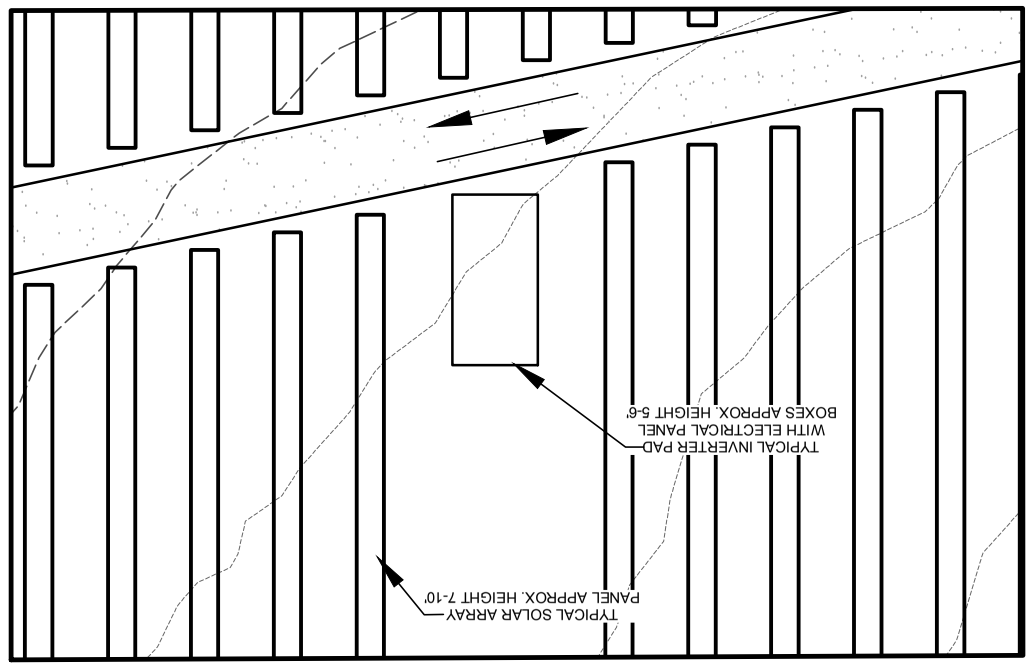
TYPICAL INVERTER PAD
SCALE: 1"=10'