
℄ CONSTRUCTION BOYERS MILL ROAD

ELEMENT	POINT NO.	STATION	NORTH	EAST	BEARING

℄ CONSTRUCTION EAGLEHEAD DRIVE EAST

ELEMENT	POINT NO.	STATION	NORTH	EAST	BEARING
①	P.C.	300+00.00	636,371.0000	1,035,796.0000	N 70°17'46.5"E
	P.A.	300+37.73	636,371.0471	1,035,796.7278	
	P.T.	301+36.07	636,402.0042	1,035.875.8427	N 70°17'46.5"E



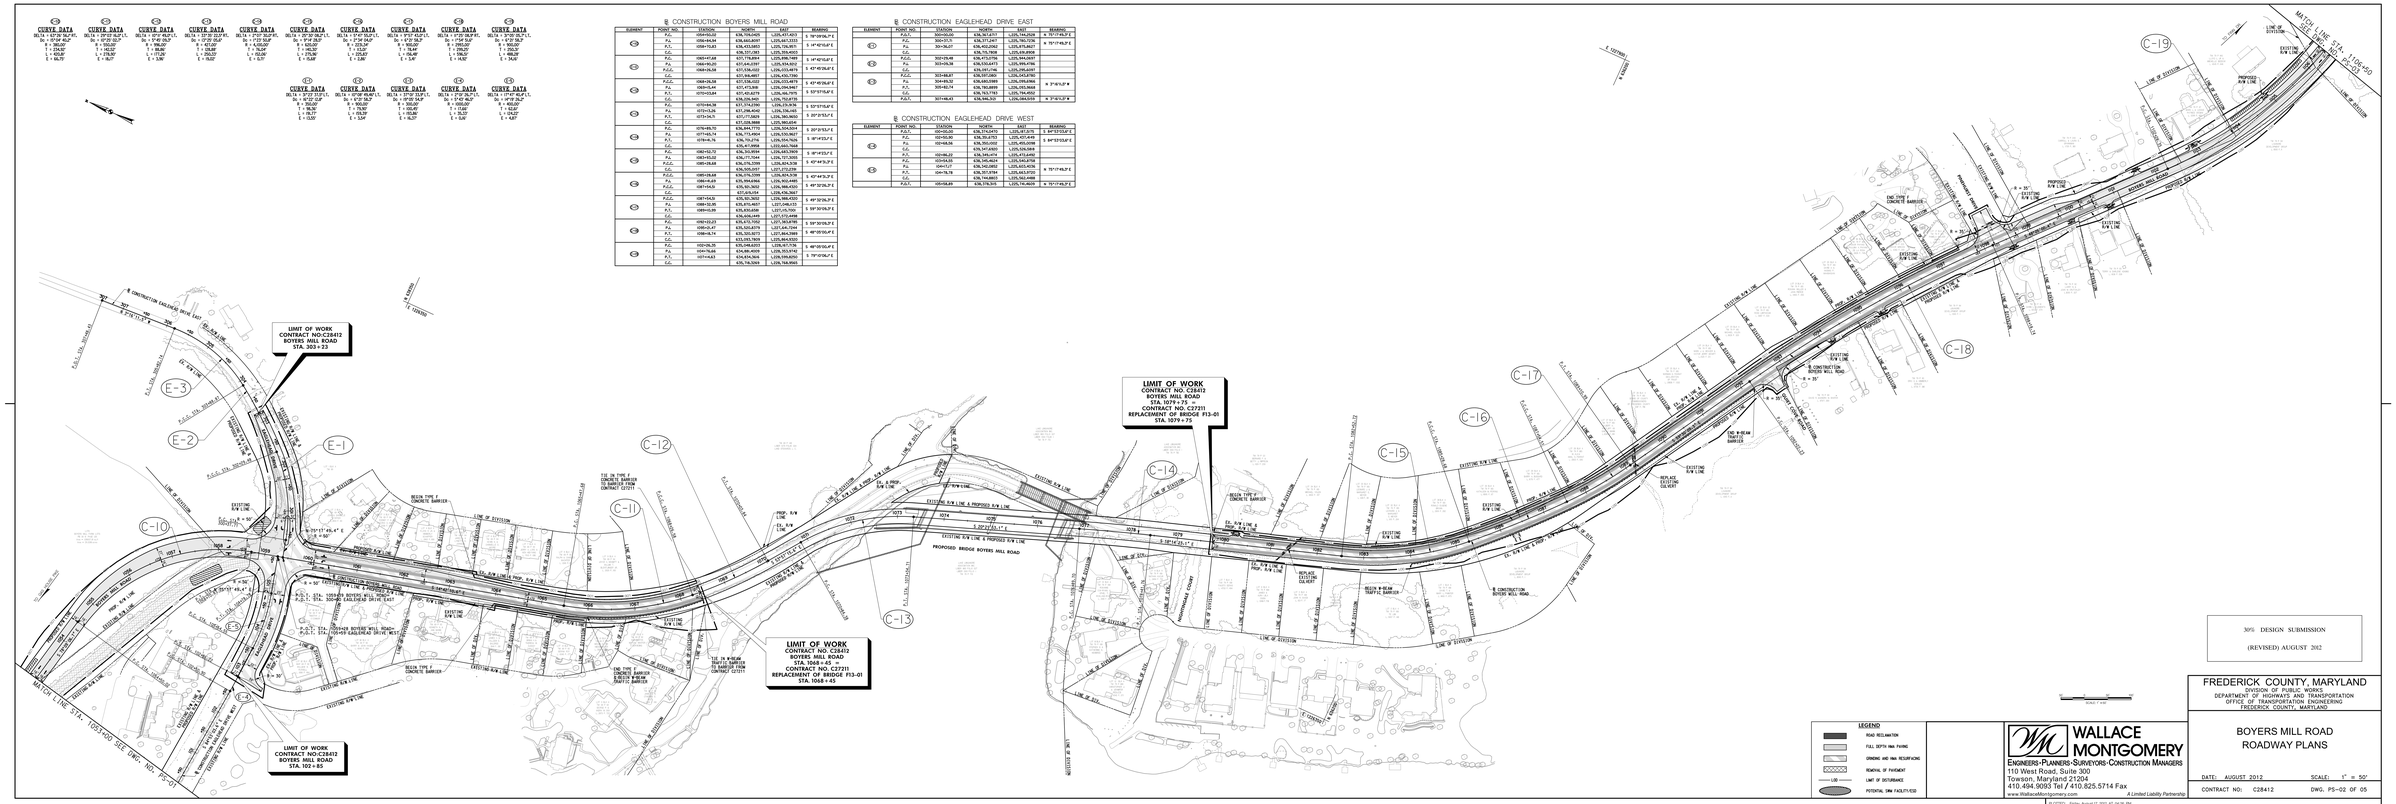

30% DESIGN SUBMISSION

(REVISED) AUGUST 2012

LEGEND

- ROAD RECLAMATION
- FULL DEPTH HMA PAVING
- GRINDING AND HMA RESURFACING
- REMOVAL OF PAVEMENT
- LIMIT OF DISTURBANCE
- POTENTIAL SWM FACILITY/ESD

WALLACE MONTGOMERY

ENGINEERS•PLANNERS•SURVEYORS•CONSTRUCTION MANAGERS

110 West Road, Suite 300
Towson, Maryland 21204
410.494.9093 Tel / 410.825.5714 Fax

www.WallaceMontgomery.com

A Limited Liability Partnership

PLOTTED - Friday, August 17, 2012 AT 04:28 PM
FILE - W:\PROJECTFIES\P-P\Roadway Design_C\ABC_MYD-PS02_BMR.dgn

FREDERICK COUNTY, MARYLAND
DIVISION OF PUBLIC WORKS
DEPARTMENT OF HIGHWAYS AND TRANSPORTATION
OFFICE OF TRANSPORTATION ENGINEERING
FREDERICK COUNTY, MARYLAND

BOYERS MILL ROAD
ROADWAY PLANS

DATE: AUGUST 2012 SCALE: 1" = 50'

CONTRACT NO: C28412 DWG. PS-02 OF 05